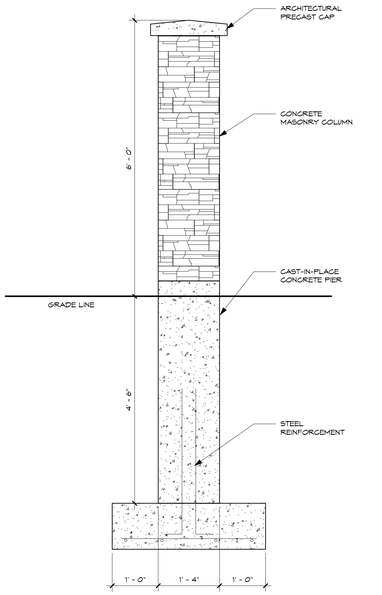


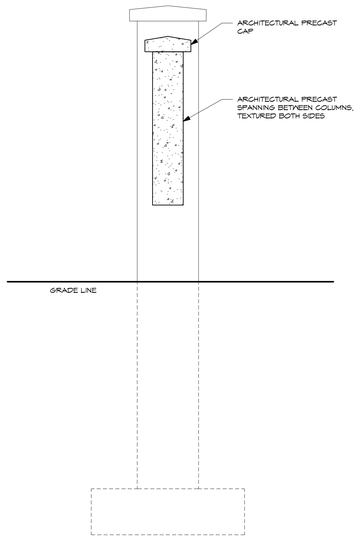


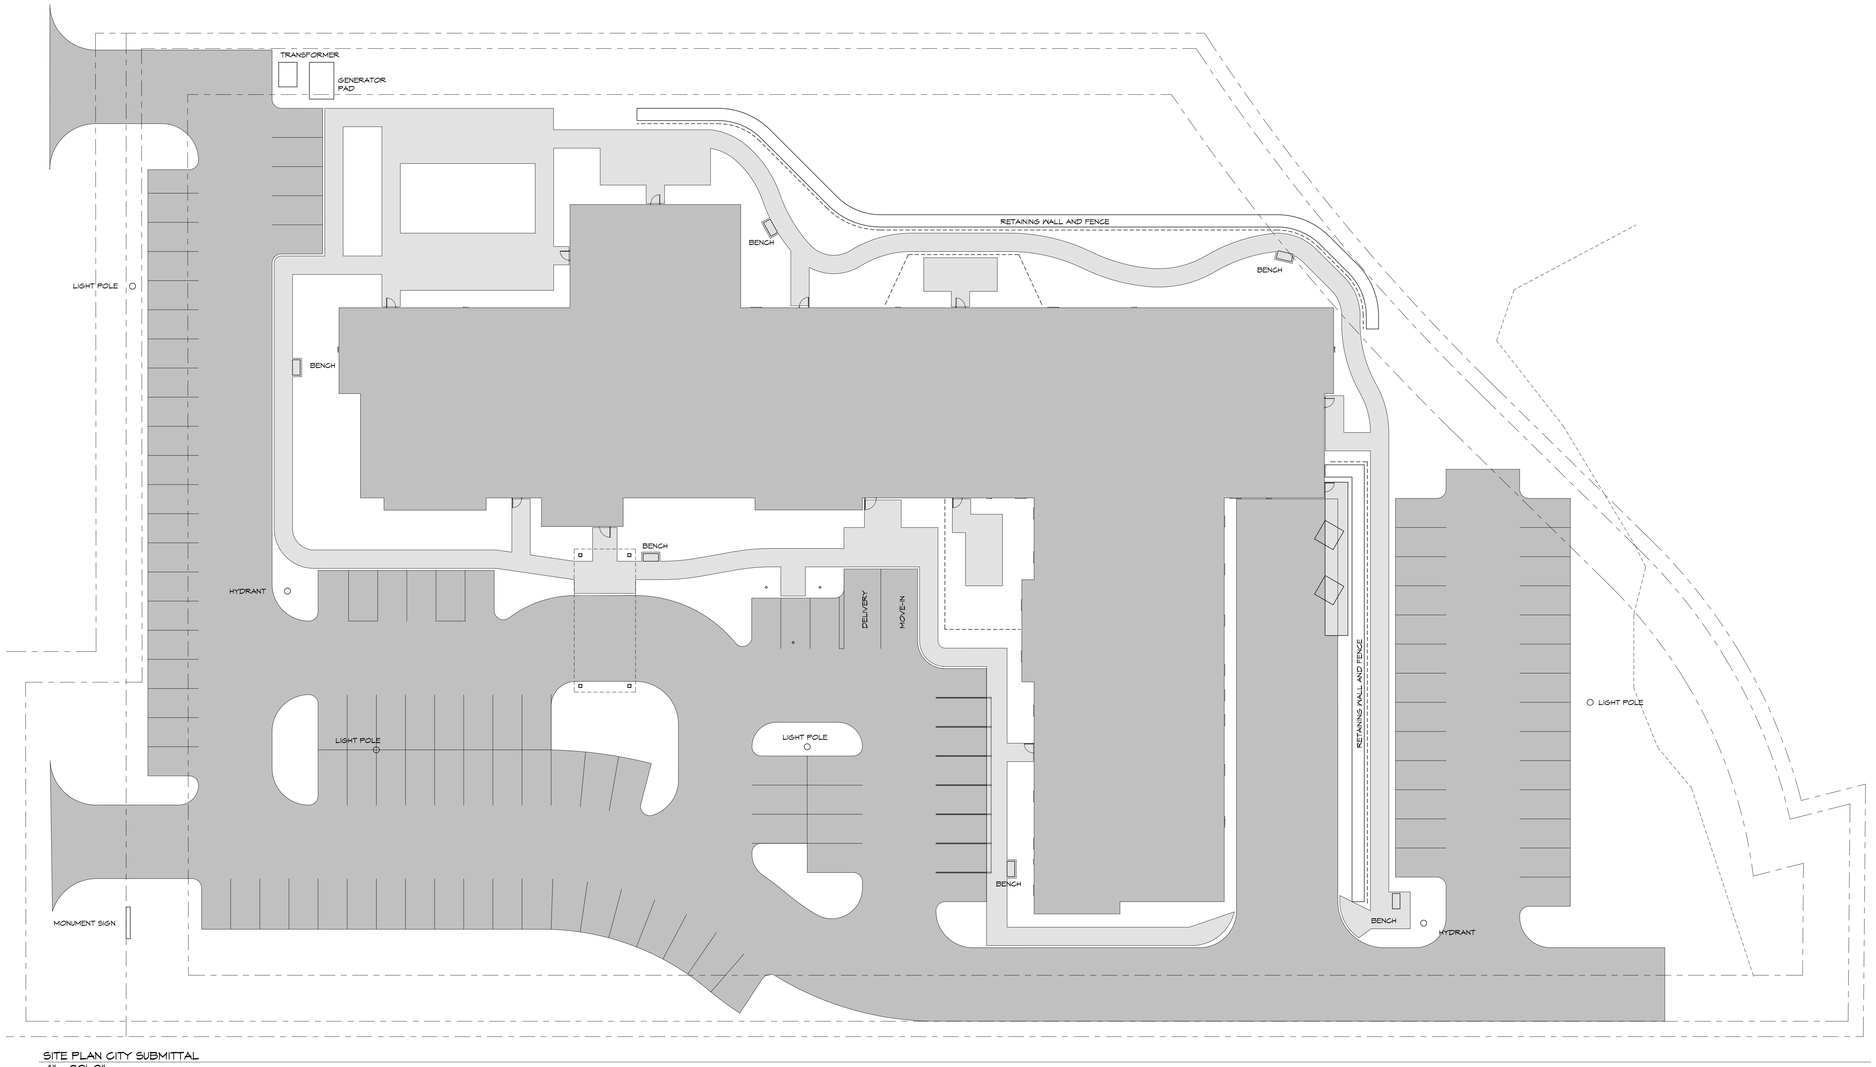


SITE PLAN CITY SUBMITTAL
1" = 20'-0"

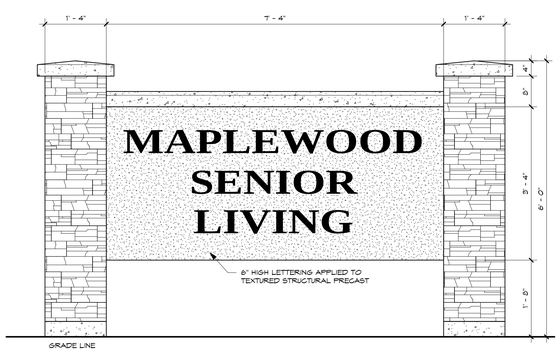


2 A1.00 MONUMENT SIGN
SCALE: 3/4" = 1'-0"

**Received**
by City of Maplewood
on March 31, 2020

SRA
SPERIDES REINERS ARCHITECTS, INC.
4800 WEST OLD SHAKOPEE ROAD
SUITE 220
BLOOMINGTON, MINNESOTA 55437
PH: 952-996-9662
FX: 952-996-9663
WWW.SRA-MN.COM

© COPYRIGHT 2018
SPERIDES REINERS ARCHITECTS, INC.

PRELIMINARY NOT FOR CONSTRUCTION

| ISSUE # | DATE | DESCRIPTION |
|---|---|---|
| | 3/27/2020 | CITY SUBMITTAL |

# MAPLEWOOD SENIOR LIVING
MAPLEWOOD, MN

SITE PLAN

PROJECT NO: 19-034
DRAWN BY: AJA
CHECKED BY: ER

A1.00

3/27/2020 2:31:48 PM

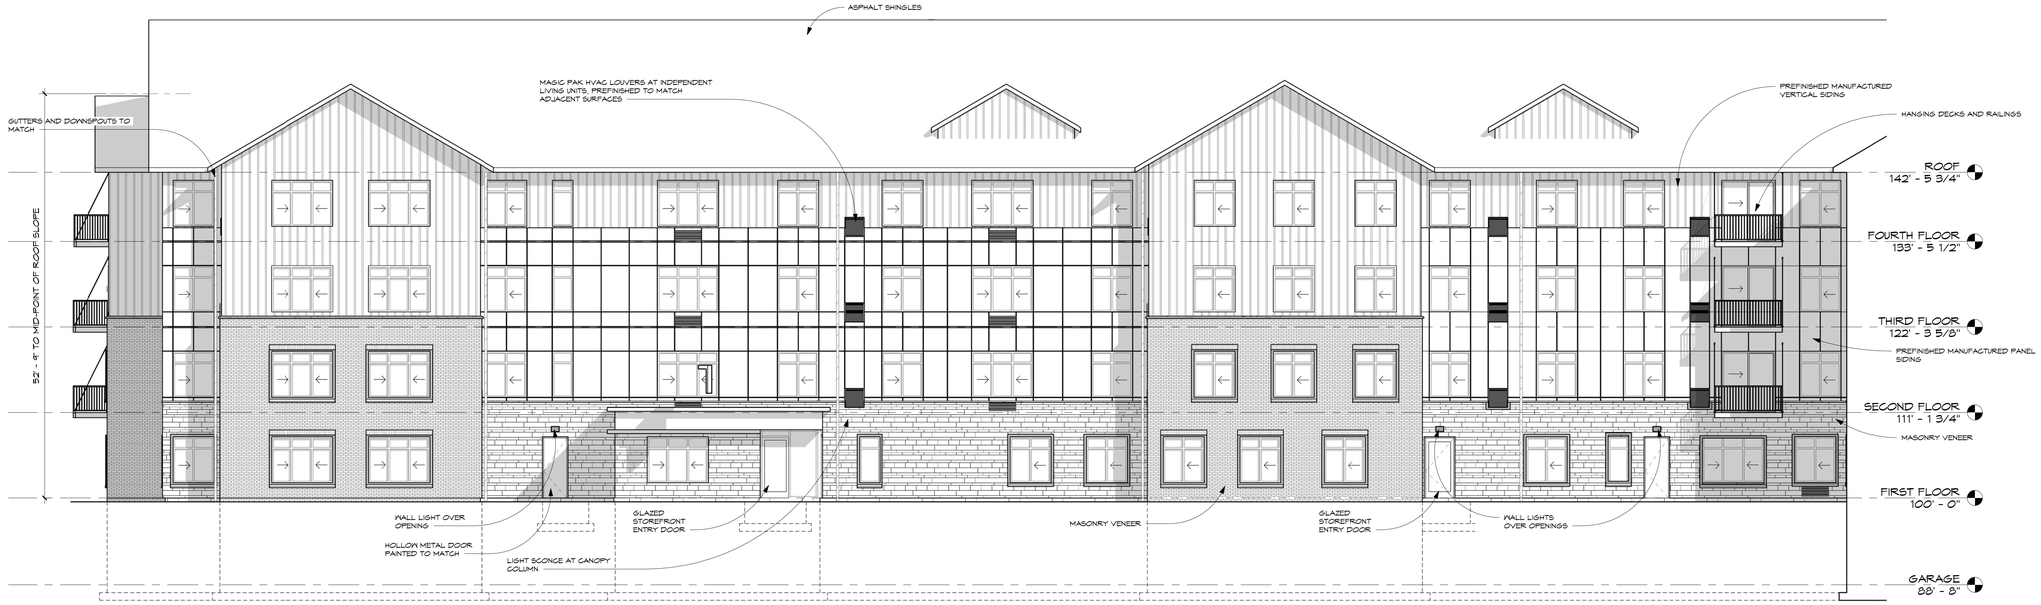


1 A4.00 EXTERIOR ELEVATION 01
SCALE: 1/8" = 1'-0"

2 A4.00 EXTERIOR ELEVATION 02
SCALE: 1/8" = 1'-0"

3 A4.00 EXTERIOR ELEVATION 03
SCALE: 1/8" = 1'-0"

## EXTERIOR ELEVATION LEGEND

- MASONRY SIDING #1
- MASONRY SIDING #2
- ARCHITECTURAL SIDING PANELS
- ARCHITECTURAL SIDING BOARD AND BATTEN

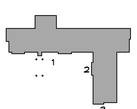


**Received**
by City of Maplewood
on March 31, 2020

SRA
SPERIDES REINERS ARCHITECTS, INC.
4800 WEST OLD SHAKOPEE ROAD
SUITE 220
BLOOMINGTON, MINNESOTA 55437
PH: 952-996-9662
FX: 952-996-9663
WWW.SRA-MN.COM

© COPYRIGHT 2018
SPERIDES REINERS ARCHITECTS, INC.

PRELIMINARY NOT FOR CONSTRUCTION

| ISSUE # | DATE | DESCRIPTION |
|---|---|---|
| | 3/27/2020 | CITY SUBMITTAL |

ISSUE RECORD

# MAPLEWOOD SENIOR LIVING
MAPLEWOOD, MN

EXTERIOR ELEVATIONS

PROJECT NO: 19-034
DRAWN BY: AJA
CHECKED BY: ER

A4.00

3/27/2020 9:37:53 PM

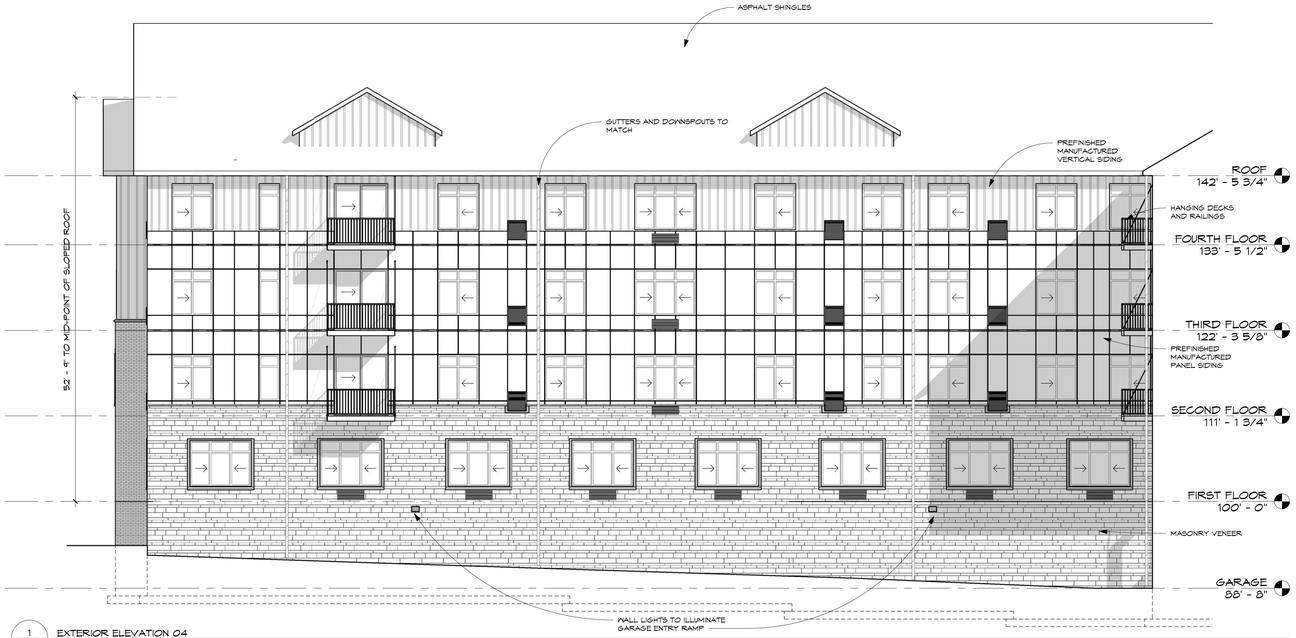


1 A4.01 EXTERIOR ELEVATION 04
SCALE: 1/8" = 1'-0"

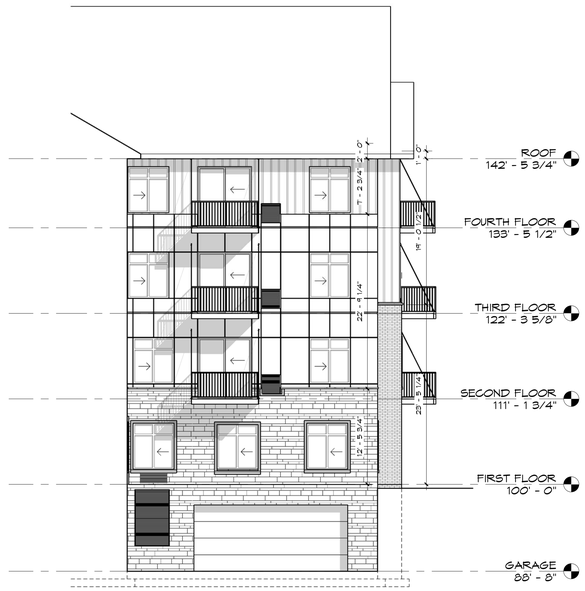


2 A4.01 EXTERIOR ELEVATION 05
SCALE: 1/8" = 1'-0"

6 A4.01 EXTERIOR ELEVATION 06
SCALE: 1/8" = 1'-0"

7 A4.01 EXTERIOR ELEVATION 07
SCALE: 1/8" = 1'-0"

## EXTERIOR ELEVATION LEGEND

- MASONRY SIDING #1
- MASONRY SIDING #2
- ARCHITECTURAL SIDING PANELS
- ARCHITECTURAL SIDING BOARD AND BATTEN

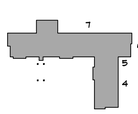


**Received**
by City of Maplewood
on March 31, 2020

SRA
SPERIDES REINERS ARCHITECTS, INC.
4800 WEST OLD SHAKOPEE ROAD
SUITE 220
BLOOMINGTON, MINNESOTA 55437
PH: 952-996-9662
FX: 952-996-9663
WWW.SRA-MN.COM

© COPYRIGHT 2018
SPERIDES REINERS ARCHITECTS, INC.

PRELIMINARY NOT FOR CONSTRUCTION

ISSUE RECORD

| ISSUE # | DATE | DESCRIPTION |
|---|---|---|
| | 3/27/2020 | CITY SUBMITTAL |

# MAPLEWOOD SENIOR LIVING
MAPLEWOOD, MN

EXTERIOR ELEVATIONS

PROJECT NO: 19-034
DRAWN BY: AJA
CHECKED BY: ER

A4.01

3/27/2020 2:38:11 PM

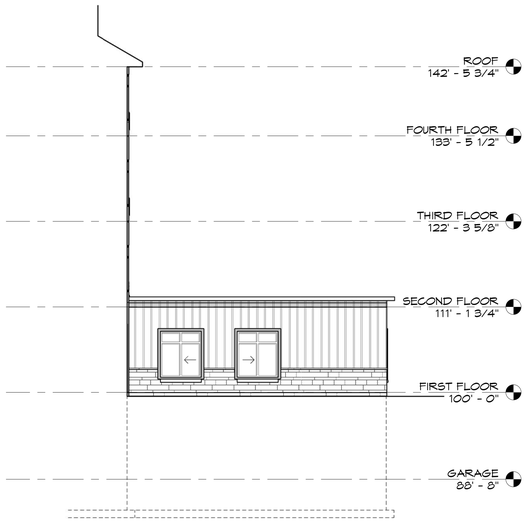


8 A4.02 EXTERIOR ELEVATION 08
SCALE: 1/8" = 1'-0"

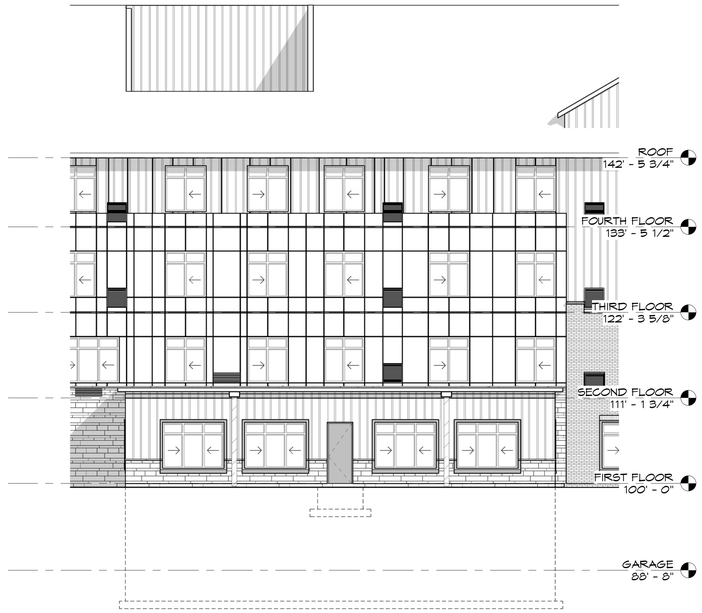


9 A4.02 EXTERIOR ELEVATION 09
SCALE: 1/8" = 1'-0"

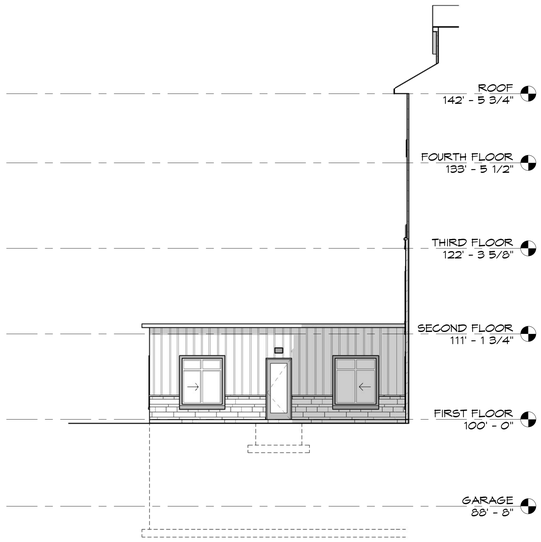


10 A4.02 EXTERIOR ELEVATION 10
SCALE: 1/8" = 1'-0"

11 A4.02 EXTERIOR ELEVATION 11
SCALE: 1/8" = 1'-0"

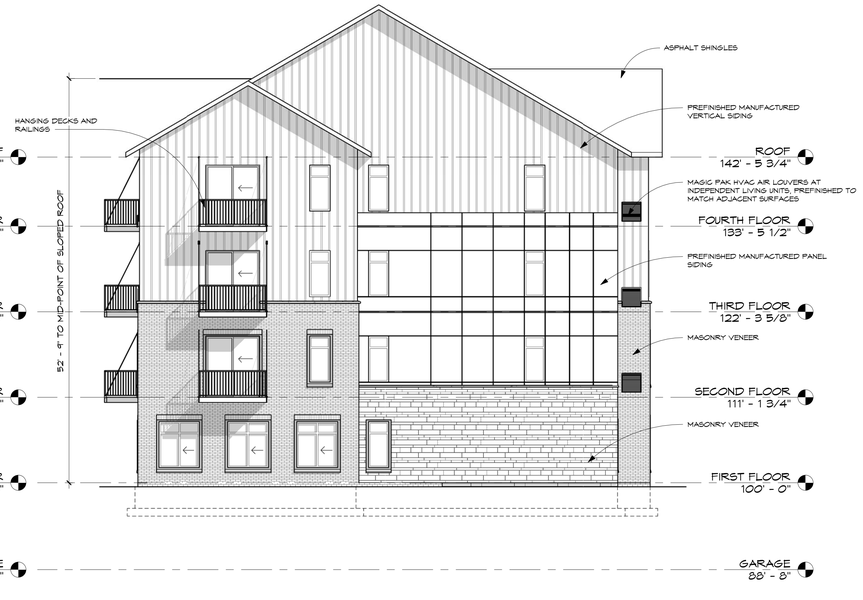


12 A4.02 EXTERIOR ELEVATION 12
SCALE: 1/8" = 1'-0"

## EXTERIOR ELEVATION LEGEND

- MASONRY SIDING #1
- MASONRY SIDING #2
- ARCHITECTURAL SIDING PANELS
- ARCHITECTURAL SIDING BOARD AND BATTEN

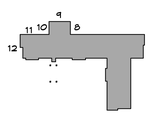


**Received**
by City of Maplewood
on March 31, 2020

SRA
SPERIDES REINERS ARCHITECTS, INC.
4800 WEST OLD SHAKOPEE ROAD
SUITE 220
BLOOMINGTON, MINNESOTA 55437
PH: 952-996-9662
FX: 952-996-9663
WWW.SRA-MN.COM

© COPYRIGHT 2018
SPERIDES REINERS ARCHITECTS, INC.

PRELIMINARY NOT FOR CONSTRUCTION

ISSUE RECORD

| ISSUE # | DATE | DESCRIPTION |
|---|---|---|
| | 3/27/2020 | CITY SUBMITTAL |

# MAPLEWOOD SENIOR LIVING
MAPLEWOOD, MN

EXTERIOR ELEVATIONS

PROJECT NO: 19-034
DRAWN BY: AJA
CHECKED BY: ER

A4.02

3/27/2020 2:38:28 PM